


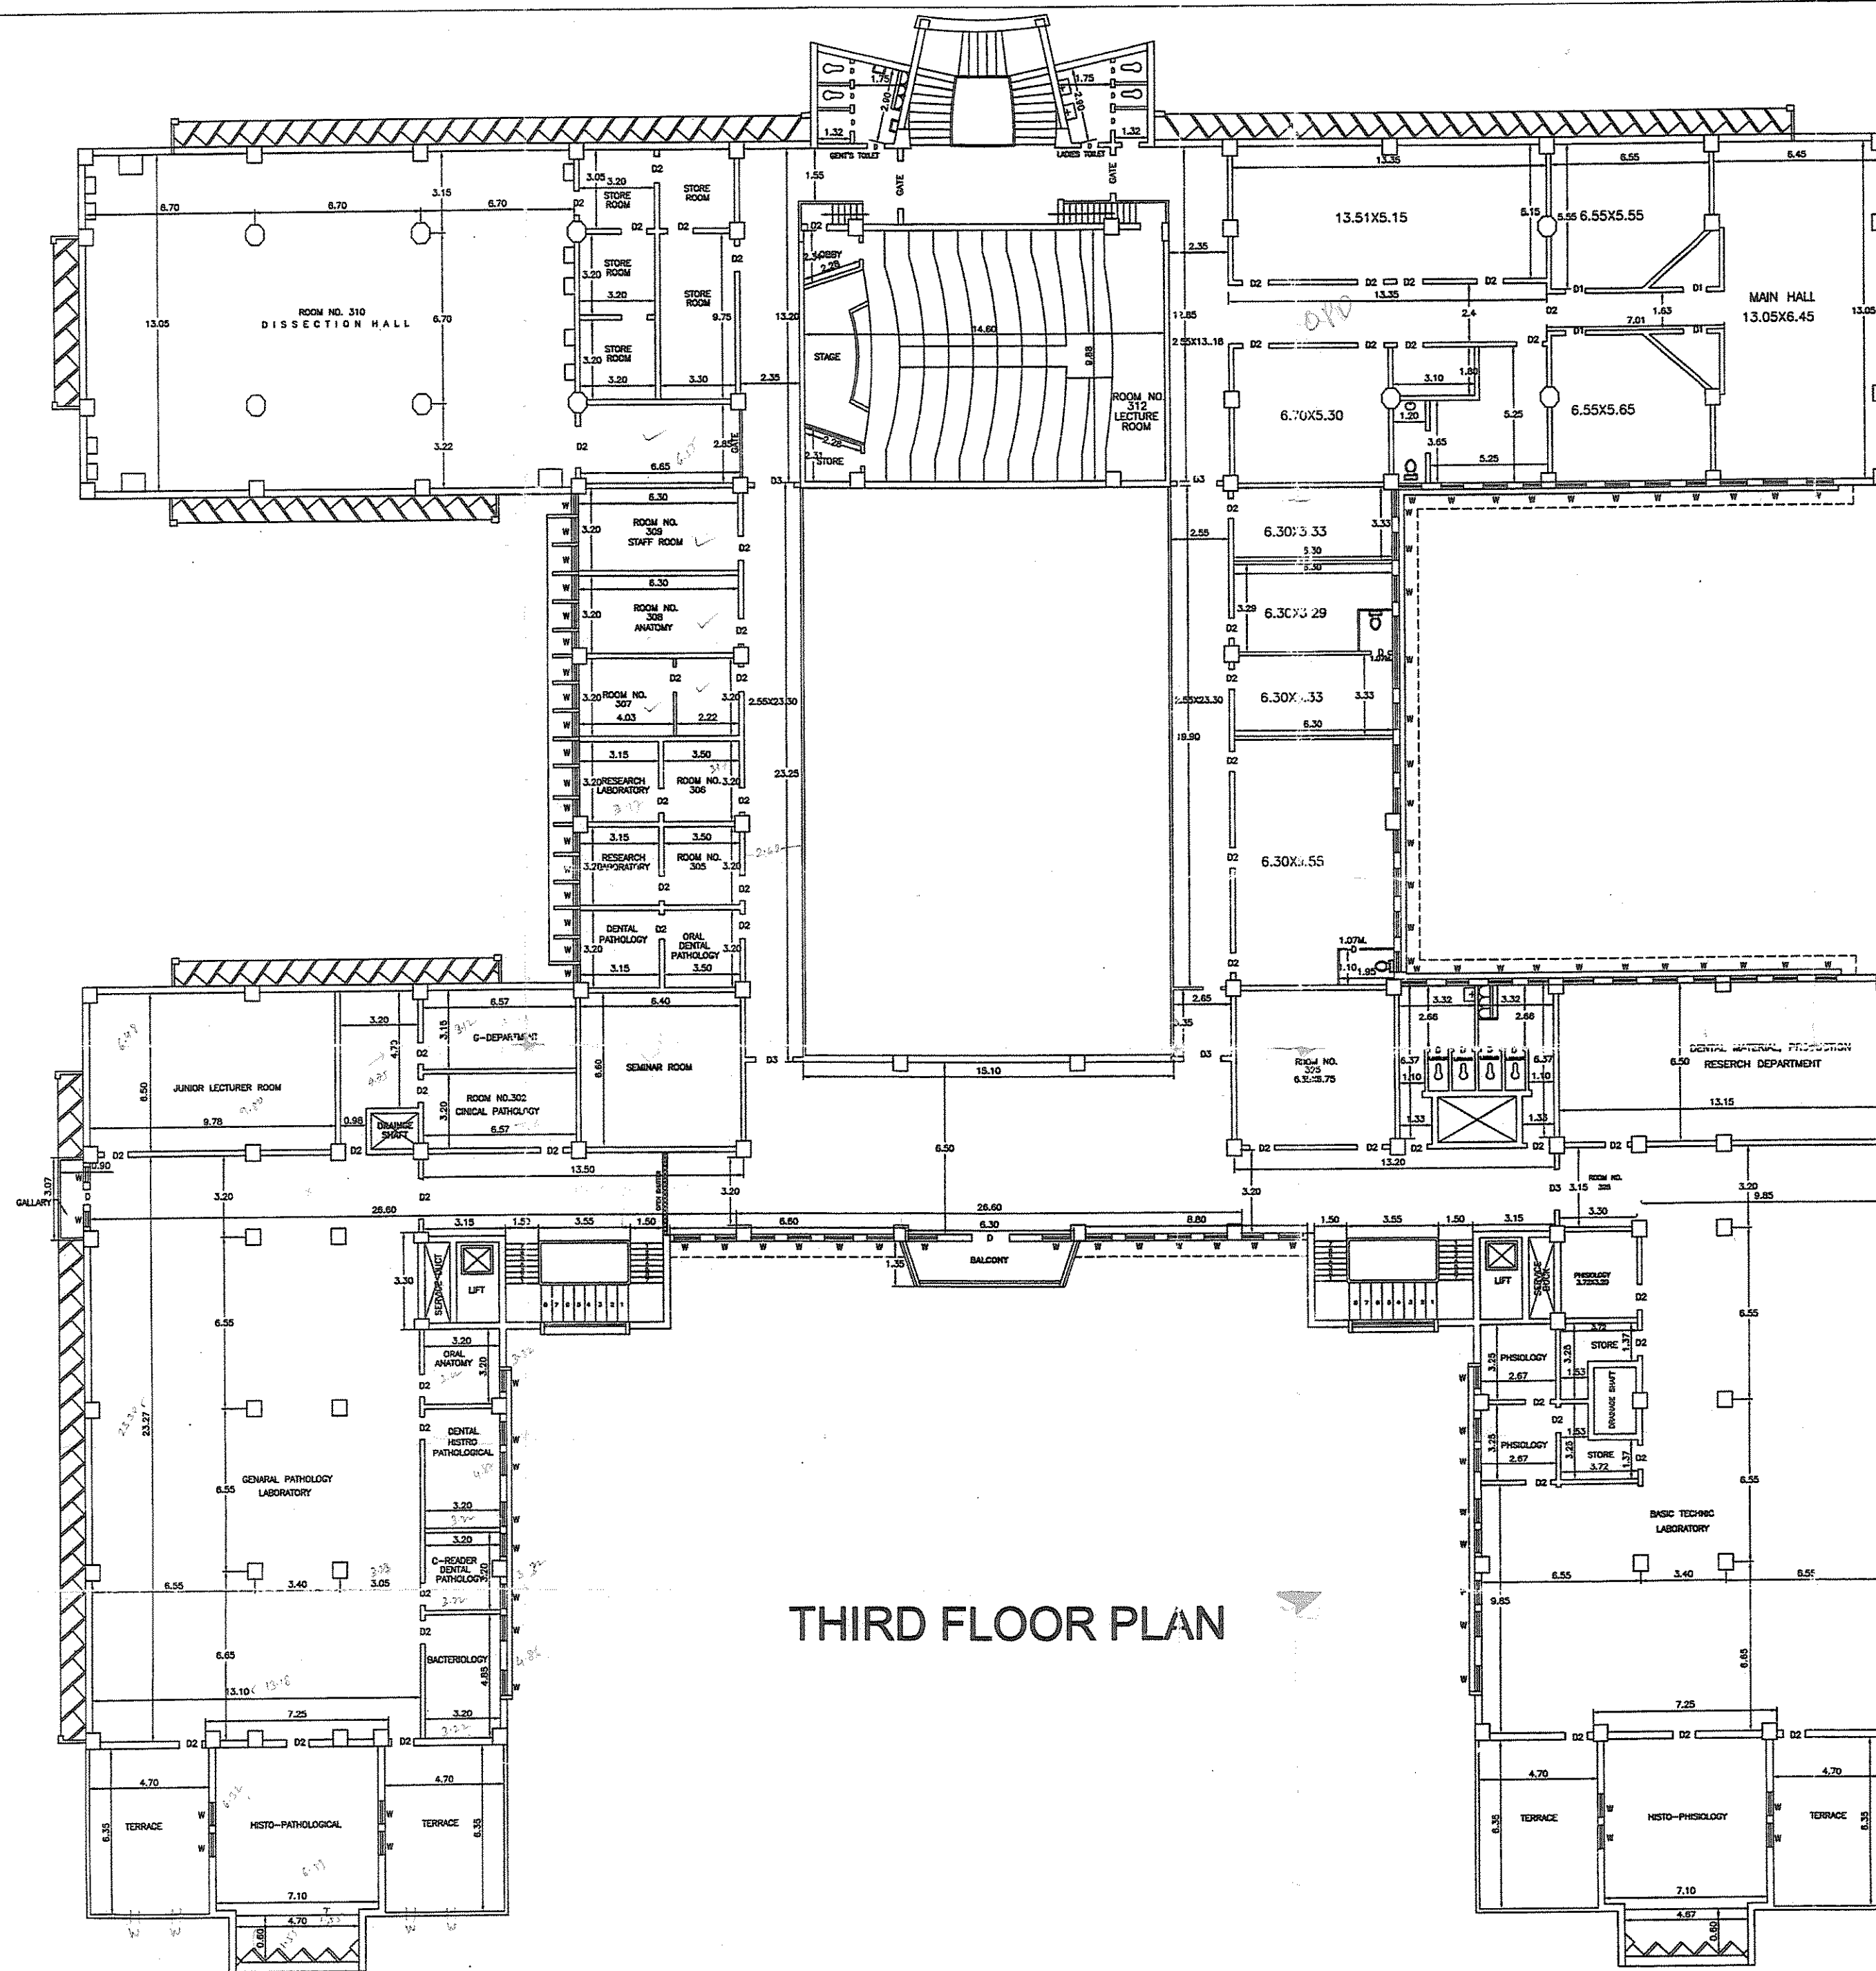

THIRD FLOOR PLAN

SCHEDULES OF OPENING		
1.	D	0.75X2.10
2.	D1	0.90X2.10
3.	D2	1.07X2.10
4.	D3	1.65X2.10
5.	W	0.90X1.55
6.	V	0.51X0.85

ALL DIMENSION ARE IN METER

EXECUTIVE ENGINEER, PRESIDENCY DIVISION.	
DEPUTY ENGINEER, HOSPITAL SUB DIVISION.	
PRESIDENCY DIVISION	
DRN. BY.	GOVERNMENT DENTAL COLLEGE AND HOSPITAL IN THE COMPOUND OF ST. GEORGE HOSPITAL MUMBAI (THIRD FLOOR PLAN)
CHD. BY.	